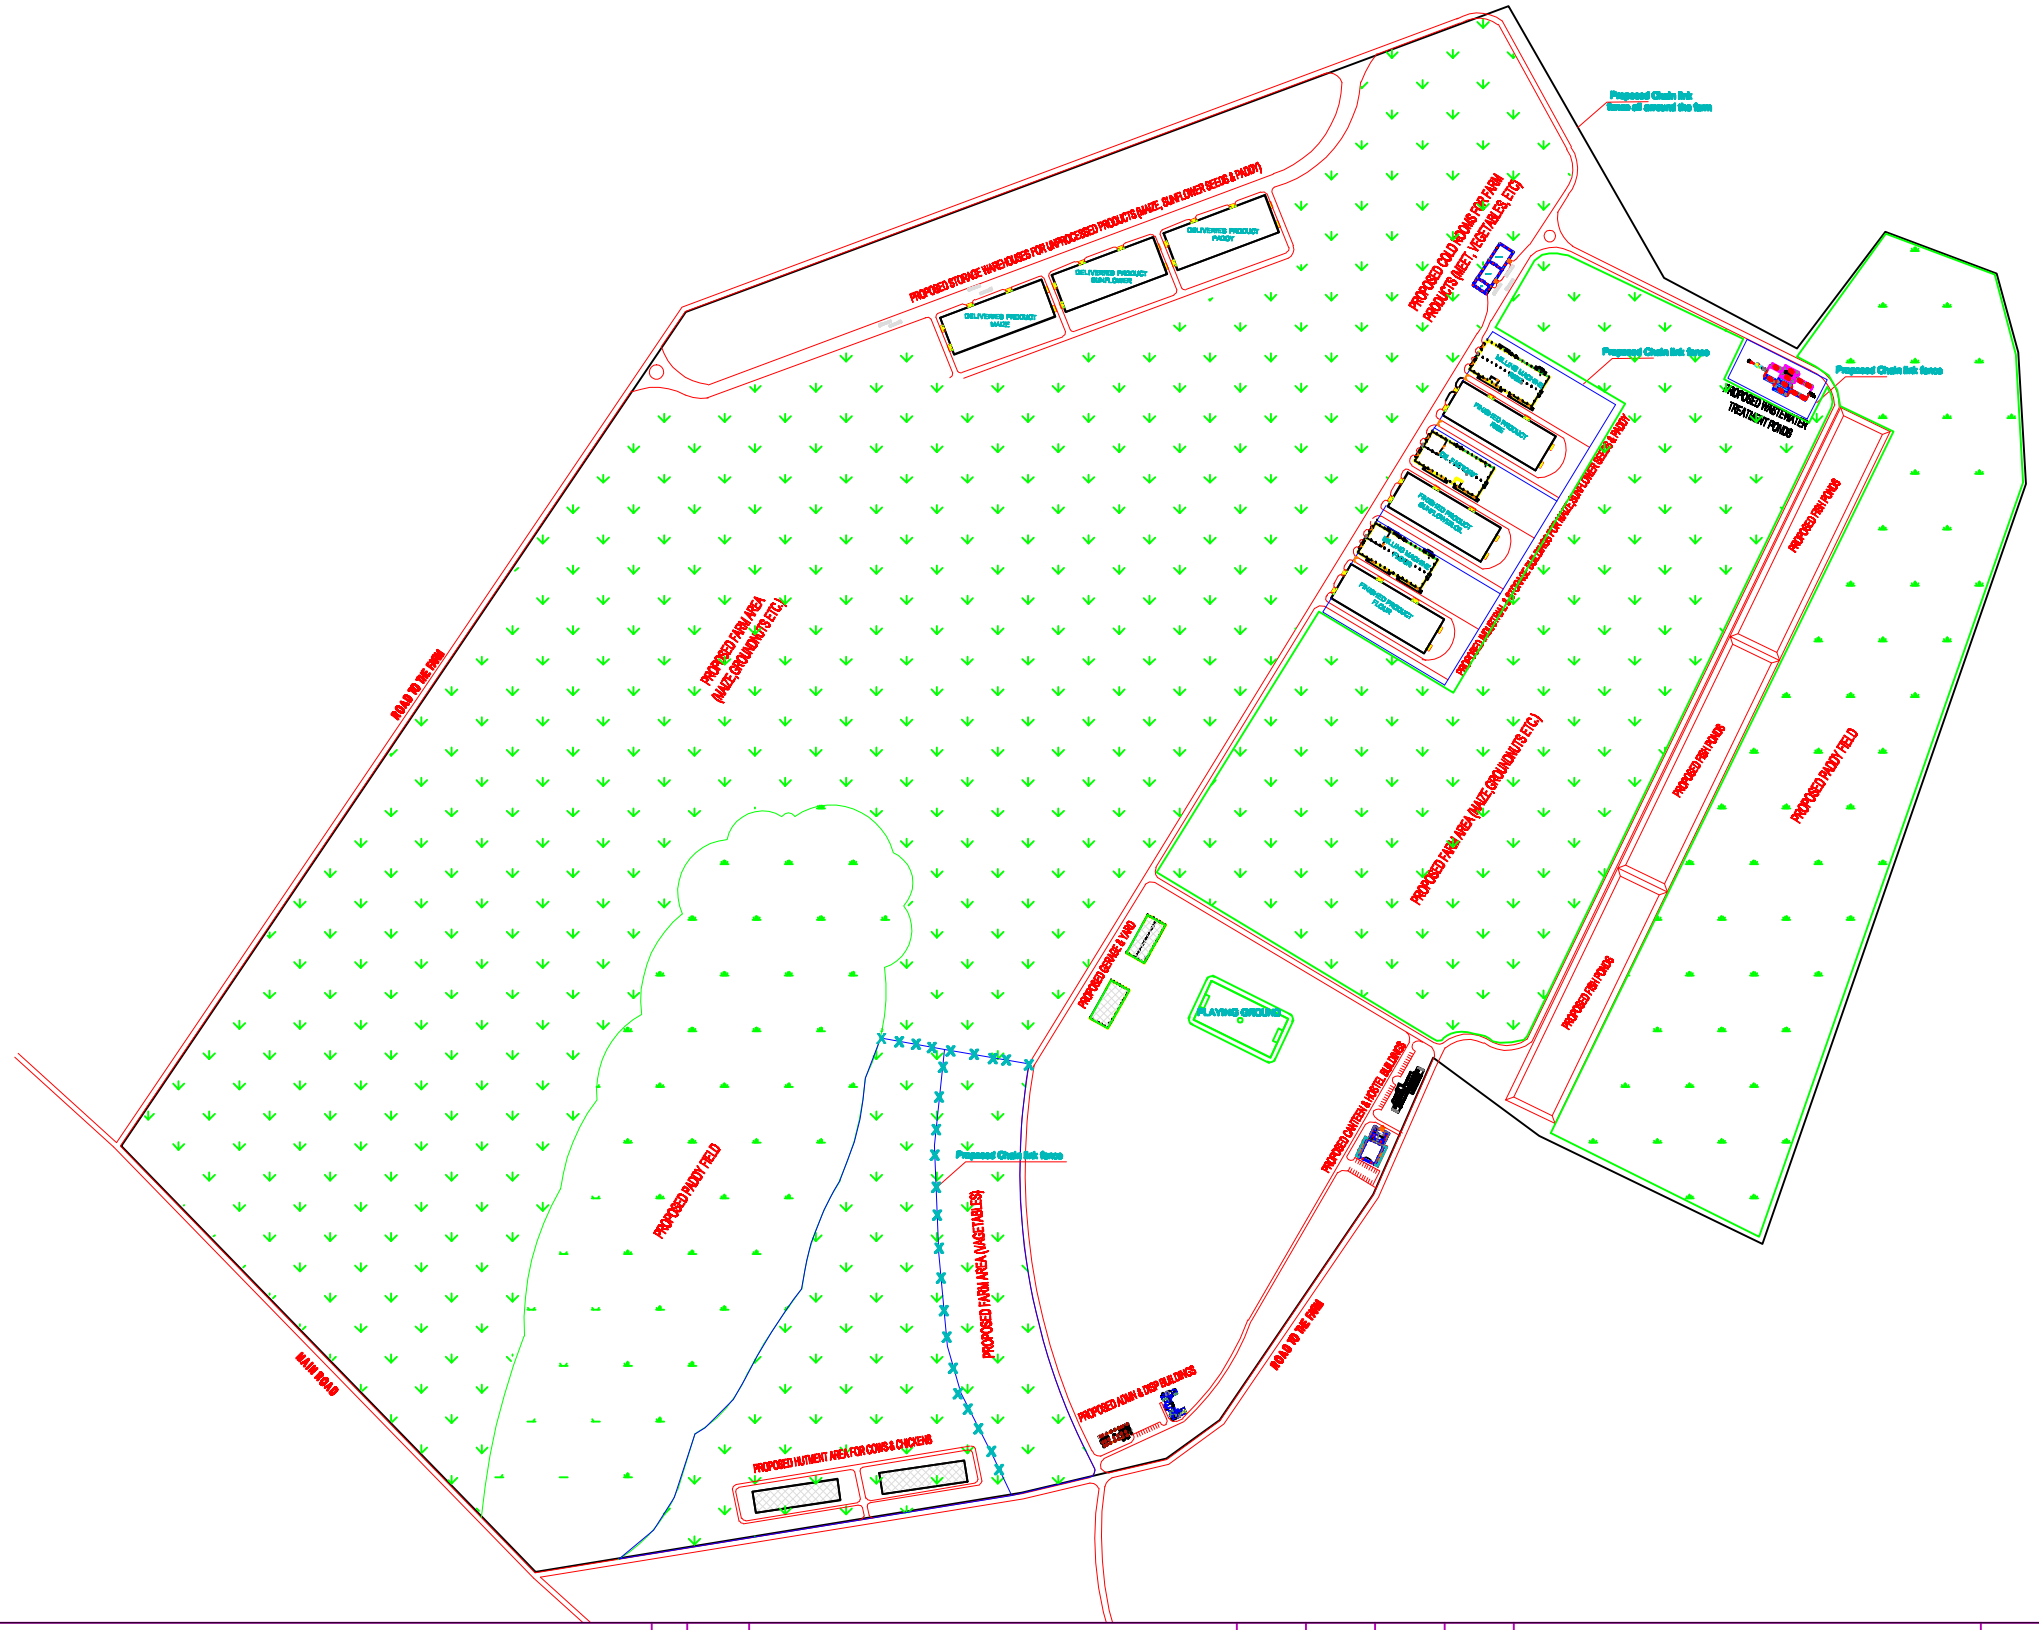

CLIENT

YIFENG TRADING CO.LTD
P.O.BOX 79925
TANZANIA
DAR ES SALAAM

ENGINEERS

DOVE Engineering(T)Ltd
Engineers and Project Managers
P o Box 6708
DAR ES SALAAM TANZANIA
detzki@outlook.com

REV	DATE	DESCRIPTION	DESIGNED:	DRAWN	CHECKED	APPROVED

PROJECT

PROPOSED FARM DEVELOPMENT AT KIDUGALO AREA
KIBARAWE DISTRICT PWANI REGION
TANZANIA

DRAWING TITLE:

FARM LAYOUT PLAN
GENERAL ARRANGEMENTS

DESIGNED BY :ACM	DRAWN BY S J R:
CHECKED BY:	APPROVED BY:
SCALE:	
DATE: 30 APRIL 2017	DRG No: SP-Farm 01