SURVEY OF PLOTS No. 19, 20, 21, 22 BLOCK ... D ... AT ZEGEREKI
KIBAHA TOWNSHIP-COAST REGION

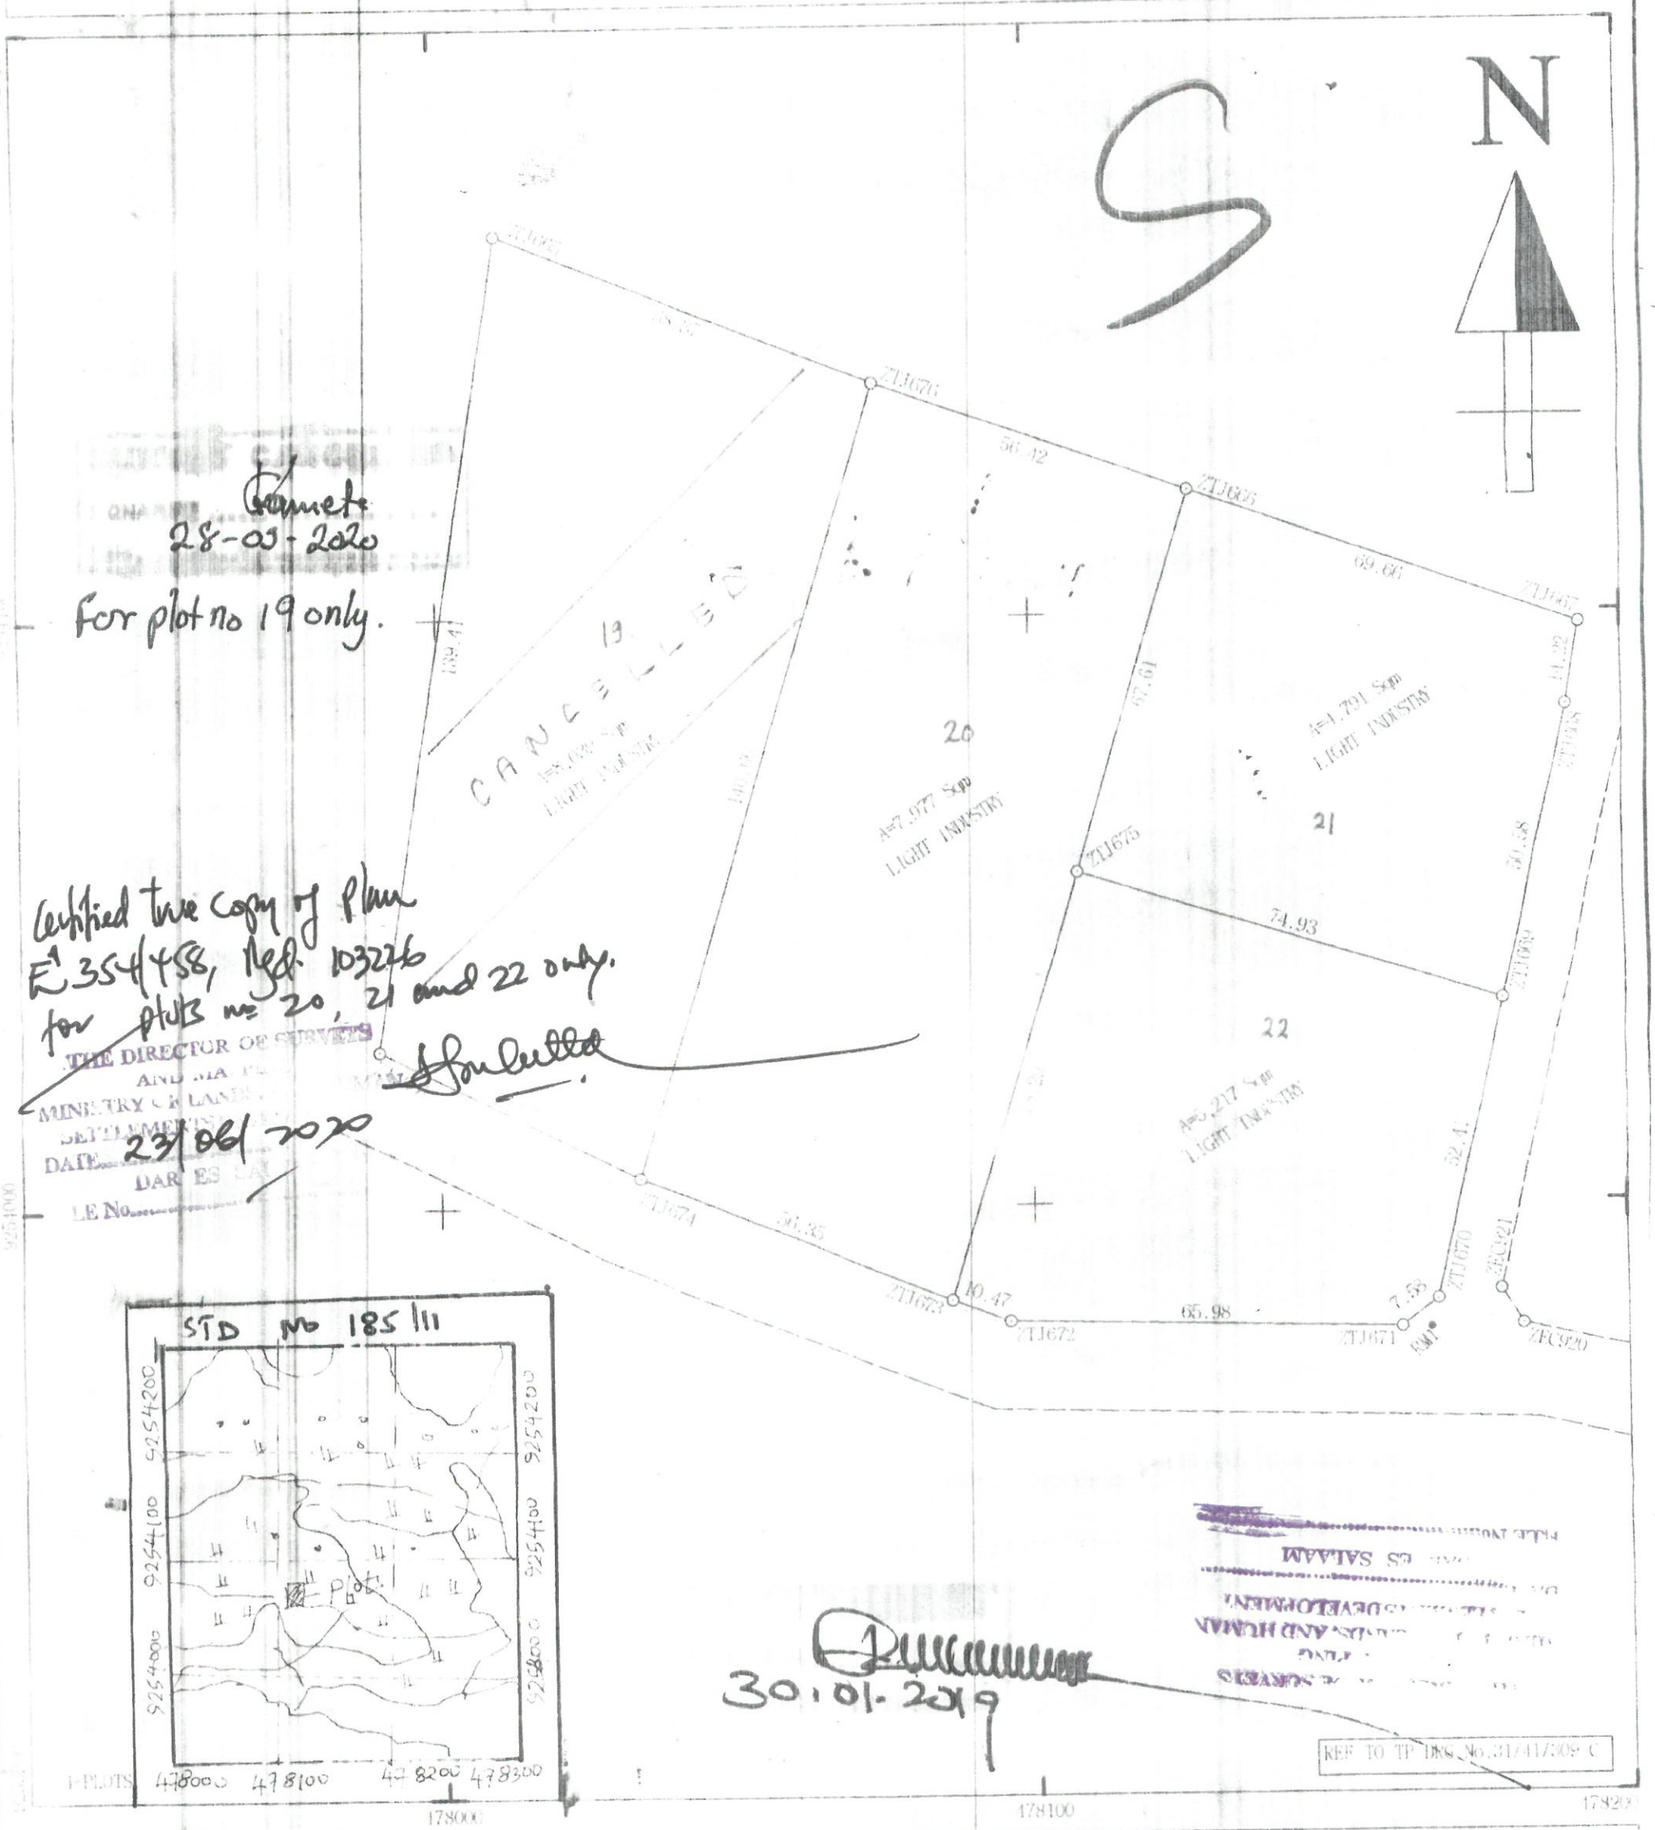

Cancelled
28-05-2020
For plot no 19 only.

Certified true copy of Plan
E' 354/458, Ref. 103226
for plots no 20, 21 and 22 only.

THE DIRECTOR OF SURVEYS
AND MAPPING
MINISTRY OF LANDS
SETTLEMENTS
DATE 23/06/2020
DAR ES SALAAM
FILE No.

STD No 185/11

30.01.2019

COMPS No. E' 354 R
MP No. 185/11/6
STD SHEET No. 185/11
ACTION CC
PLAN No. E' 354/458

Amendments made by SCALE 1:1,000
(1) PELAGIA (Plots no) 23.01.019
(2)
(3)
(4)

Photostat copies sent to
(1)
(2)
(3)
(4)

Plan drawn by Patrick P. Migo
I hereby certify that the survey represented by this plan was carried out in accordance with the survey regulations.

Date 05.01.2019

LICENCED LAND SURVEYOR.

Registered Plan No. 103226