SURVEY OF PLOT No. 867 BLOCK "E" AT DISUNYARA - KIBAHA DISTRICT
COAST REGION

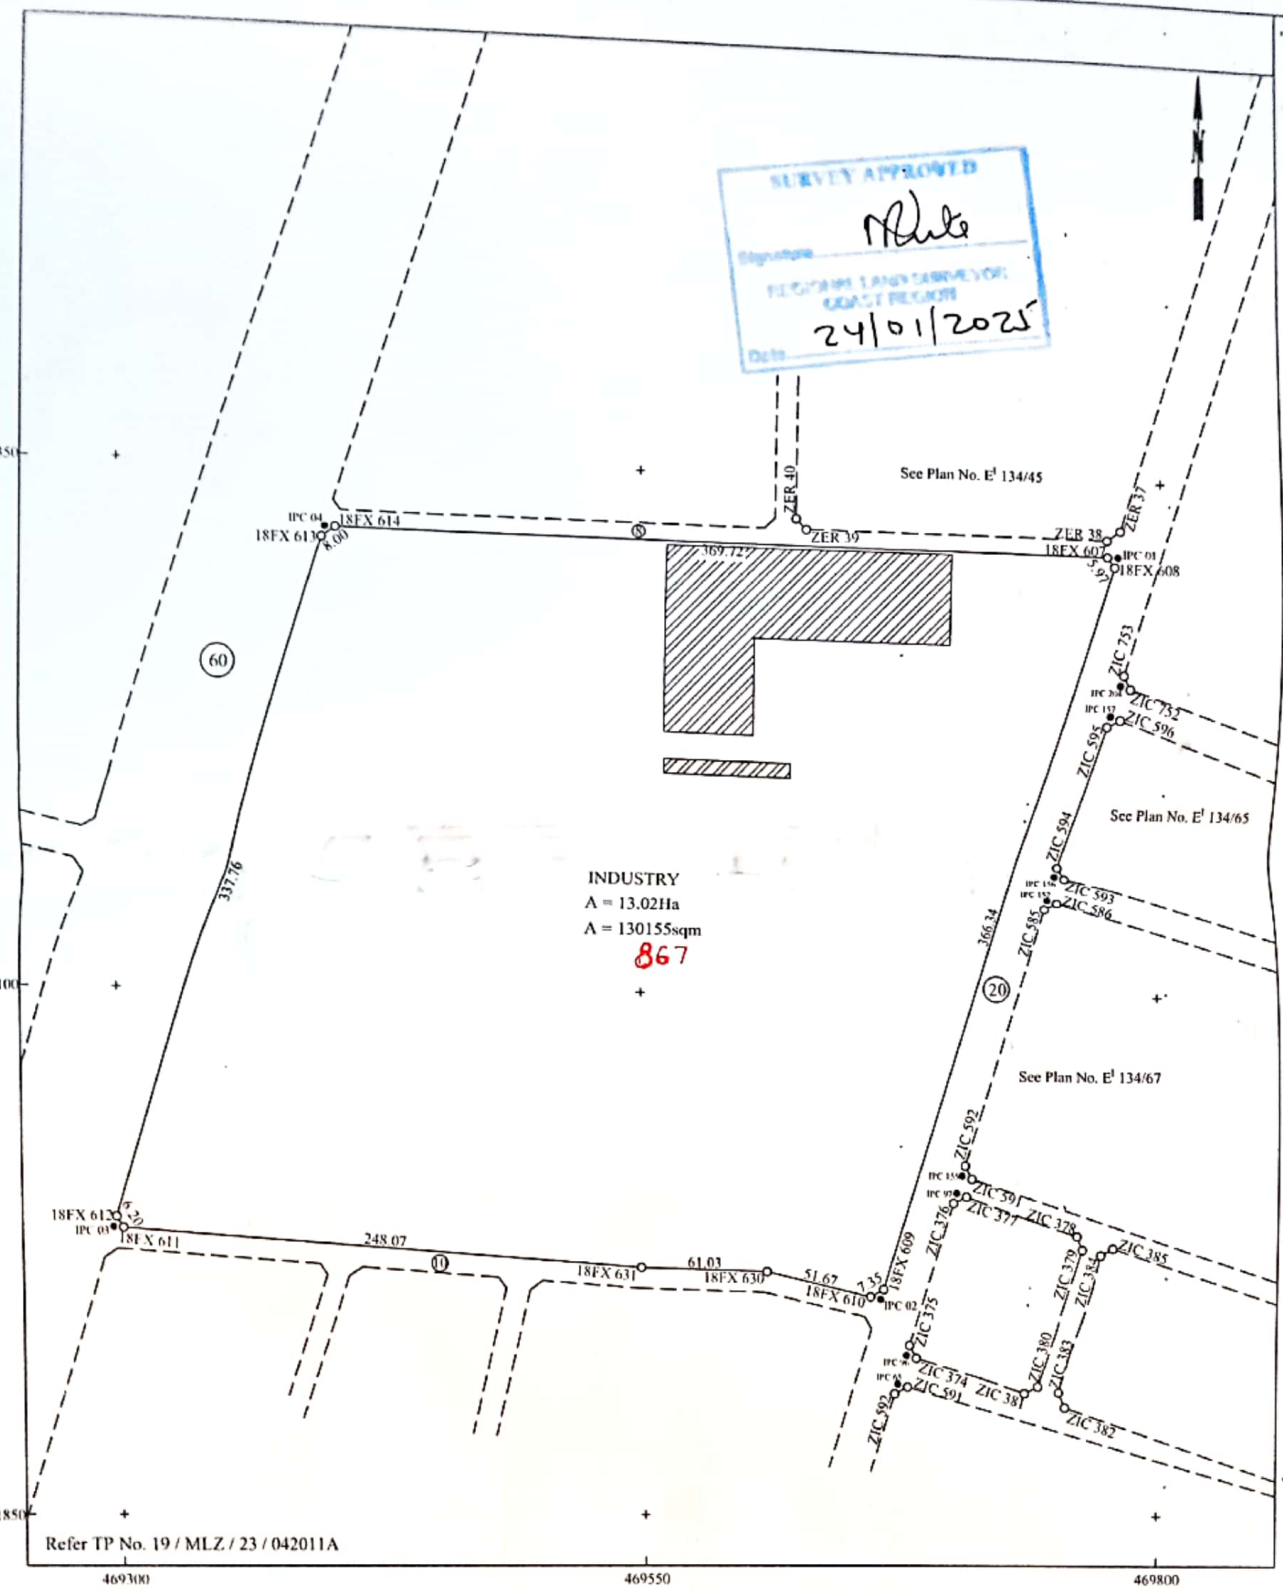

COMPS E'134 R

M P 185/III/1

Std sheet 185/III

Action by CD

Plan No. E'134/1240

SCALE 1: 2500

Ammendment made by :-
1. Mashaka H.C (plot no) 17.01.2025
2.
3.

Photostat copies sent to
1.
2.
3.

Plan drawn by Ngelangela, Calvin Cosmas

I hereby certify that the survey represented by this plan was carried out in accordance with the survey regulations.

Date 3rd Dec 2024

HAMIDU M. MGAYA
LICENSED LAND SURVEYOR
GEOSPATIAL PARTNERS

REGISTERED PLAN No. 205634

CamScanner