RESURVEY OF PLOTS No 1& 2 BLOCK 'G' AT VIANZI INTO PLOT NO 1/1-2/1 BLOCK G VIANZI

MKURANGA DISTRICT-COAST REGION

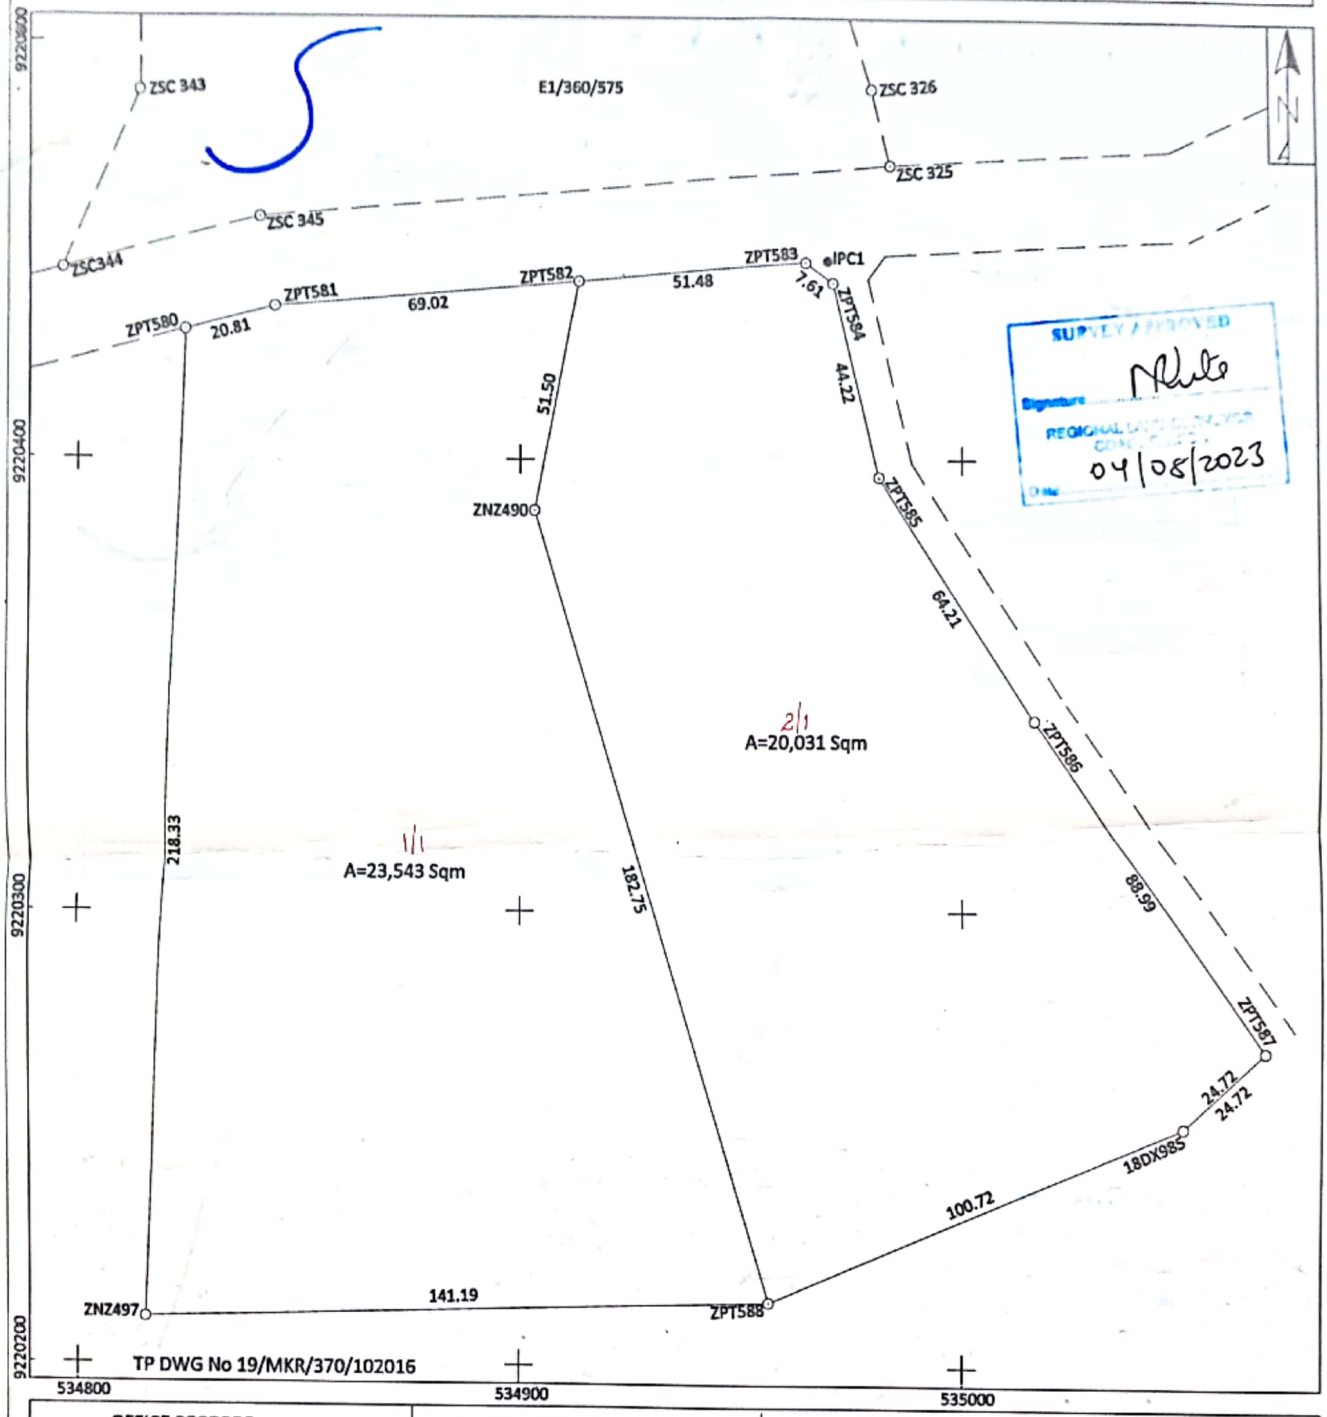

OFFICE RECORDS	SCALE: 1:1000	Plan drawn by S ,Yasini
COMPS No. E'360 ne	Ammendment made by (I) Mashaka.M.(Plots no) 12.7.2023	I hereby certify that the survey presented by this plan was carried out in accordance with the survey regulations
MP No. 204/IV/1	(II)	
STD SHEET No. 204/IV	(III)	Date 21/06/2023
ACTION CC	Photostat copies sent to (I)	ISSA M MSENGA DISTRICT LAND SURVEYOR MKURANG DISTRICT
PLAN No E'360/947	(II)	
	(III)	Registered Plan No. 182677

E'360-947-MKUDC-2750

CamScanner