
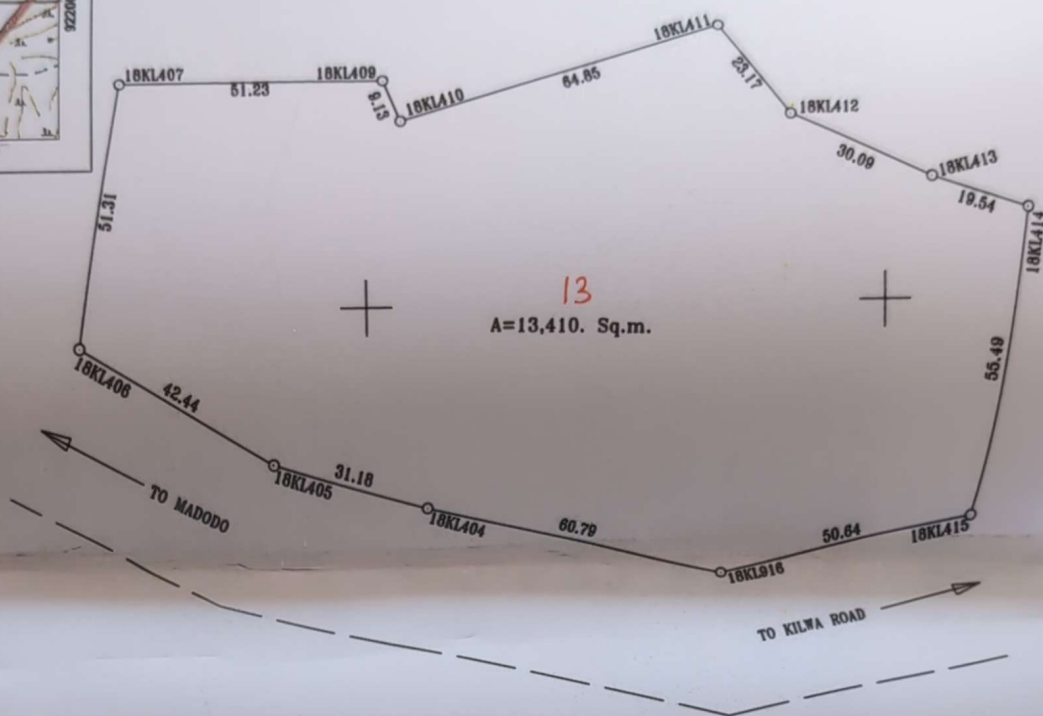


SURVEY OF PLOTS No.....**13**.....BLOCK **"W"** AT MWANAMBAYA
MKURANGA DISTRICT-COAST REGION

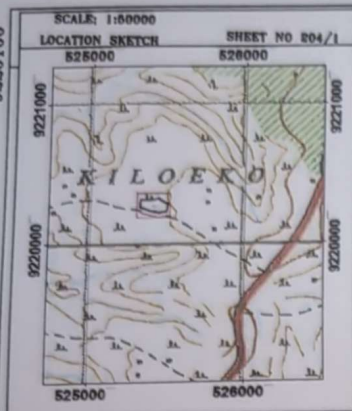

SURVEY APPROVED

Signature.....*[Signature]*
REGIONAL LAND SURVEYOR
COAST REGION
Date.....**23/01/2025**

TP DRG No.19/MKR/341/072016

DATUM; TAREF 11

525200		525300	525400
OFFICE RECORDS		SCALE: 1:1000	Plan drawn by S ,Yasini
COMPS No..... E1366^W		Ammendment made by	I hereby certify that the survey presented by this
MP No..... 204/111		(i)..... Mashaka N. (Plot no) 23-125	plan was carried out in accordance with the
STD SHEET No..... 204/1		(ii).....	survey regulations
ACTION CC.....		(iii).....	Date..... 20/01/2025
PLAN No E1366/323		Photostat copies sent to	<i>[Signature]</i> ISSA M MENGA DISTRICT LAND SURVEYOR MKURANGA DISTRICT
		(i).....	205519
		(ii).....	Registered Plan No.....
		(iii).....	