DAR ES SALAAM ZONAL OFFICE
PO BOX 1191, DAR ES SALAAM
Tel: No. +255 22 2120458
Fax: No. +255 22 212 4576
E-mail: smd@ardhi.go.tz

THE UNITED REPUBLIC OF TANZANIA
MINISTRY OF LANDS, HOUSING AND HUMAN SETTLEMENTS DEVELOPMENT
SURVEY AND MAPPING DIVISION

SURVEY PLAN

SURVEY OF PLOT .... BLOCK Q KISARAWE 11 KIGAMBONI MUNICIPALITY DSM REGION

Registered Plan No: DSMS0034758

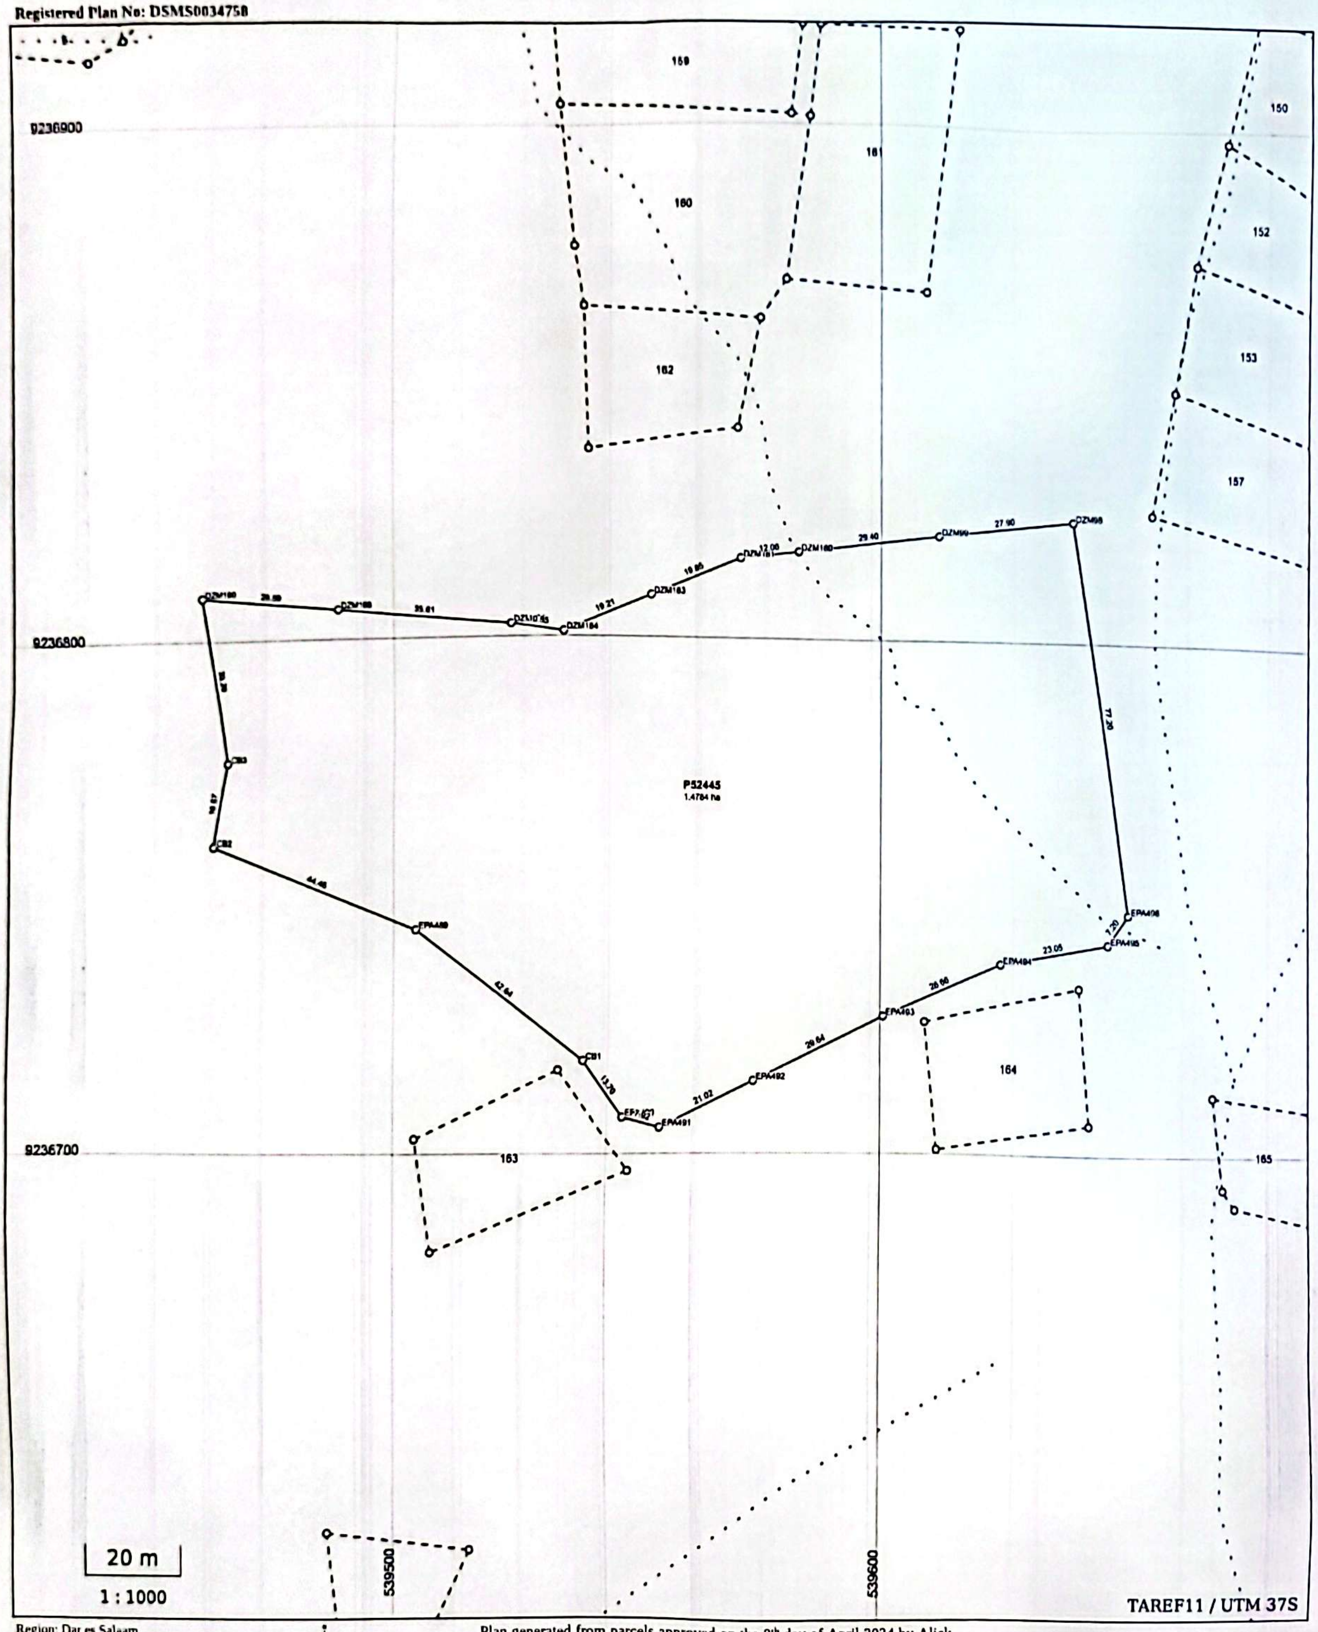

Region: Dar es Salaam
District: Kigamboni Municipal Council
Location:
Block: Q
Plot No: P52445

Plan generated from parcels approved on the 8th day of April 2024 by Alick Emmanuel Laideson, Surveyor - In Charge.

I hereby certify that the survey represented by this plan was carried out in accordance with the survey regulations.

Alick Emmanuel Laideson
Surveyor - In Charge

CamScanner